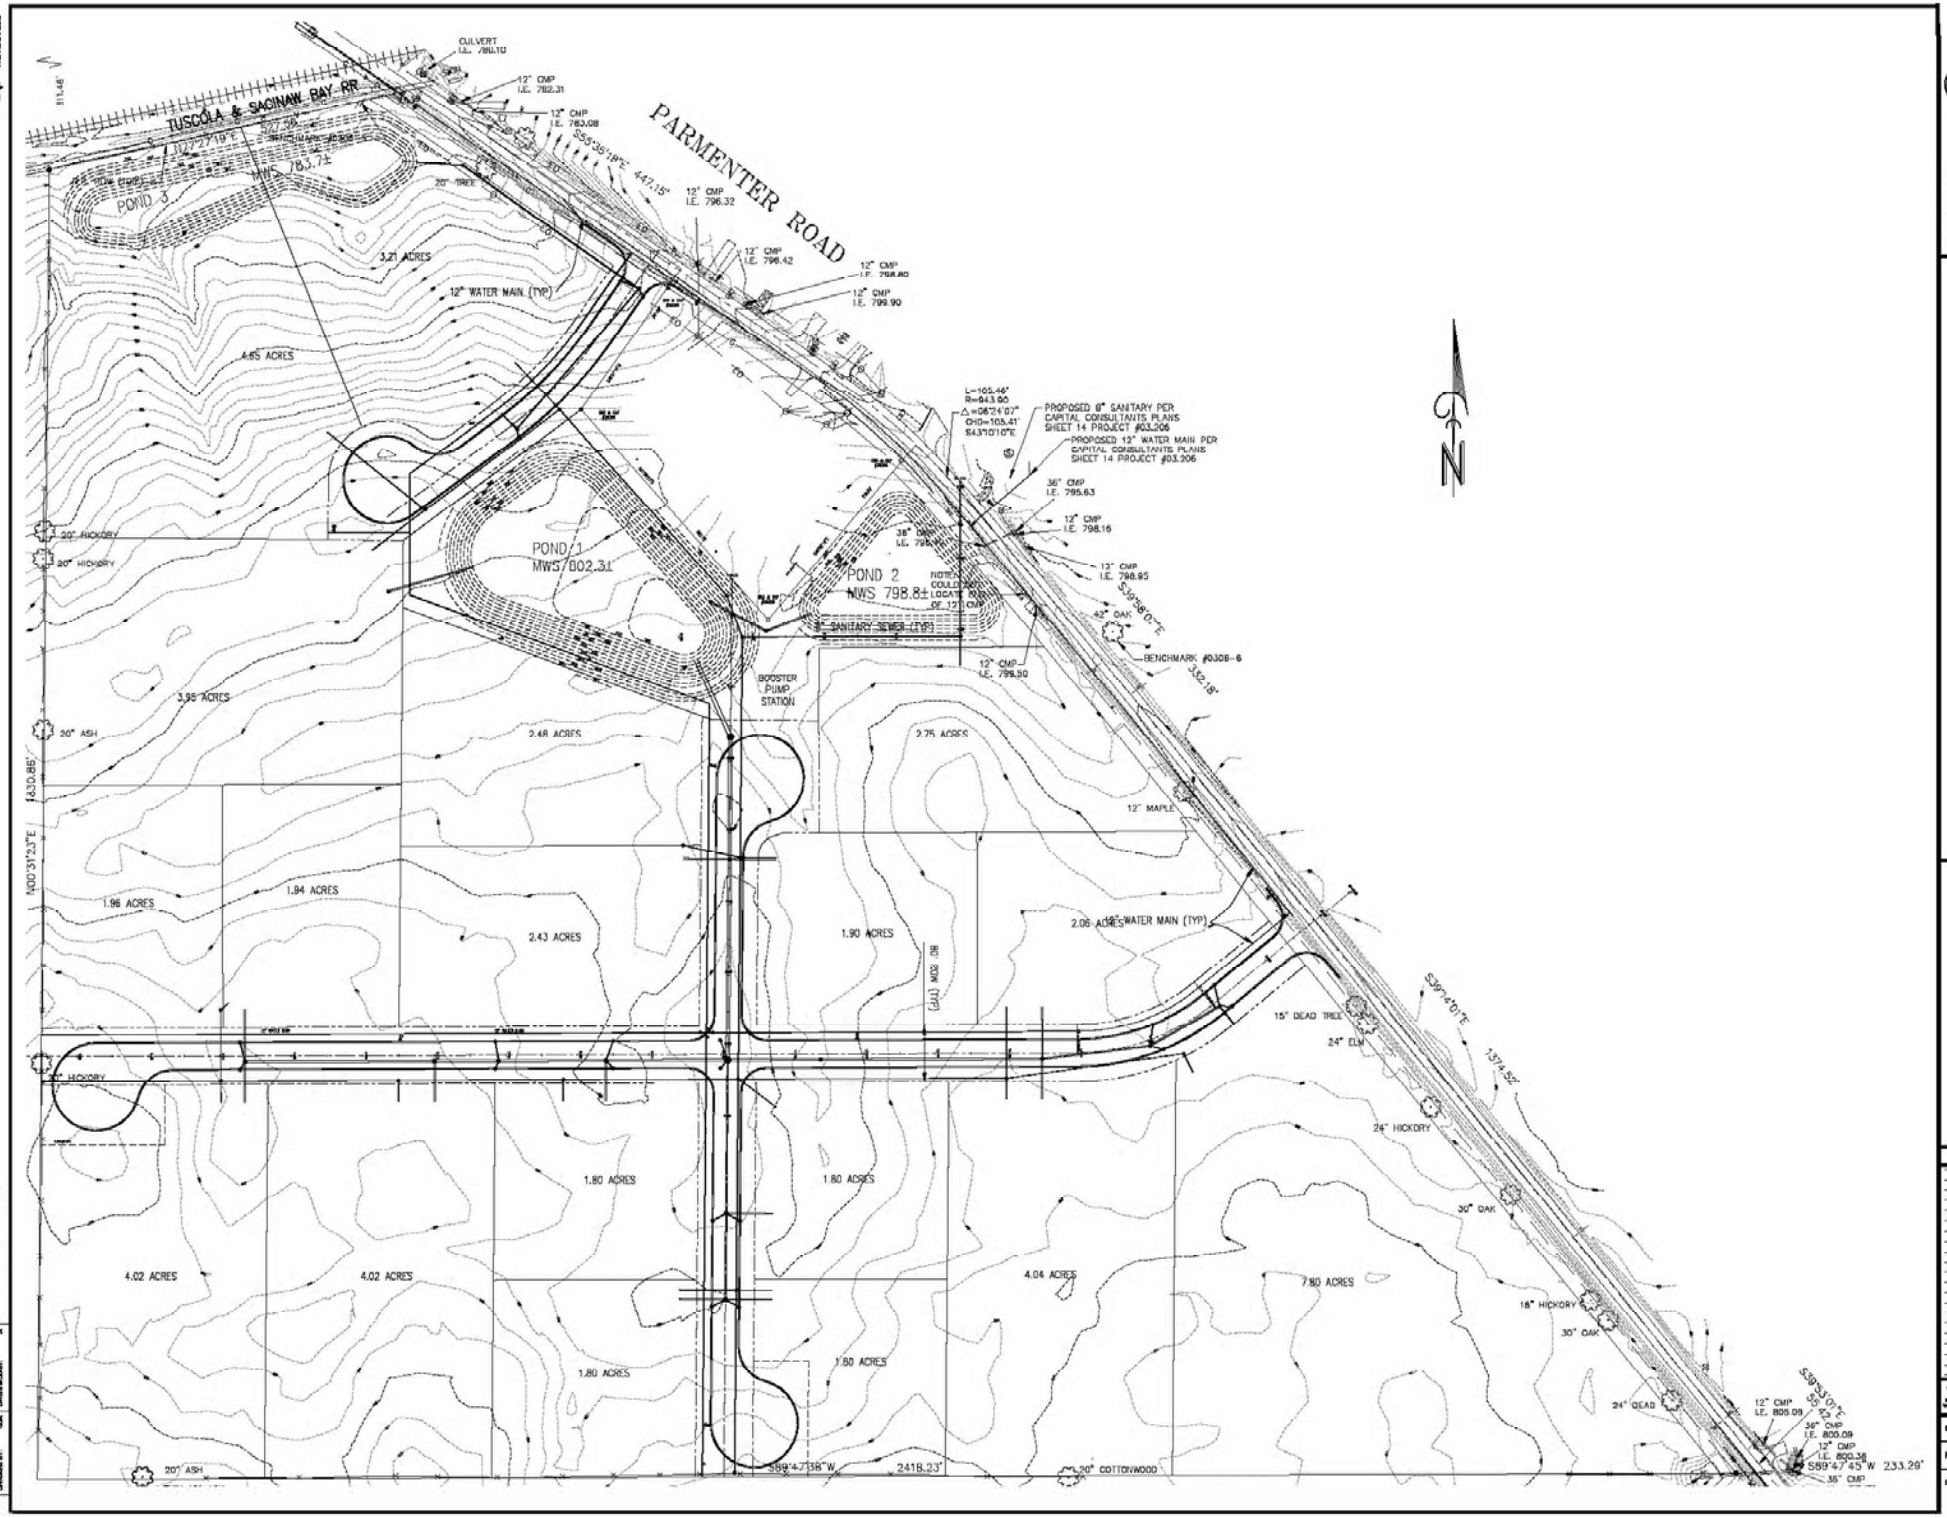

PARMENTER ROAD INDUSTRIAL PARK SITE IMPROVEMENTS

CITY OF CORUNNA, MICHIGAN

OVERALL SITE PLAN

DATE

SCALE: 1" = 100'

PROJ. #: 04-289

DATE: FEBRUARY, 2005

PRELIMINARY SER