WE RECYCLE

BM 05320-1 ELEV. 741.47
MAG NAIL IN POWER POLE
STA 3+45, 18' RT

RP#2-MAG NAIL
N4949.18
E5188.81
RP#4-MAG NAIL
N4747.34
E5185.73
RP#5-MAG NAIL
N4595.81
E5339.77

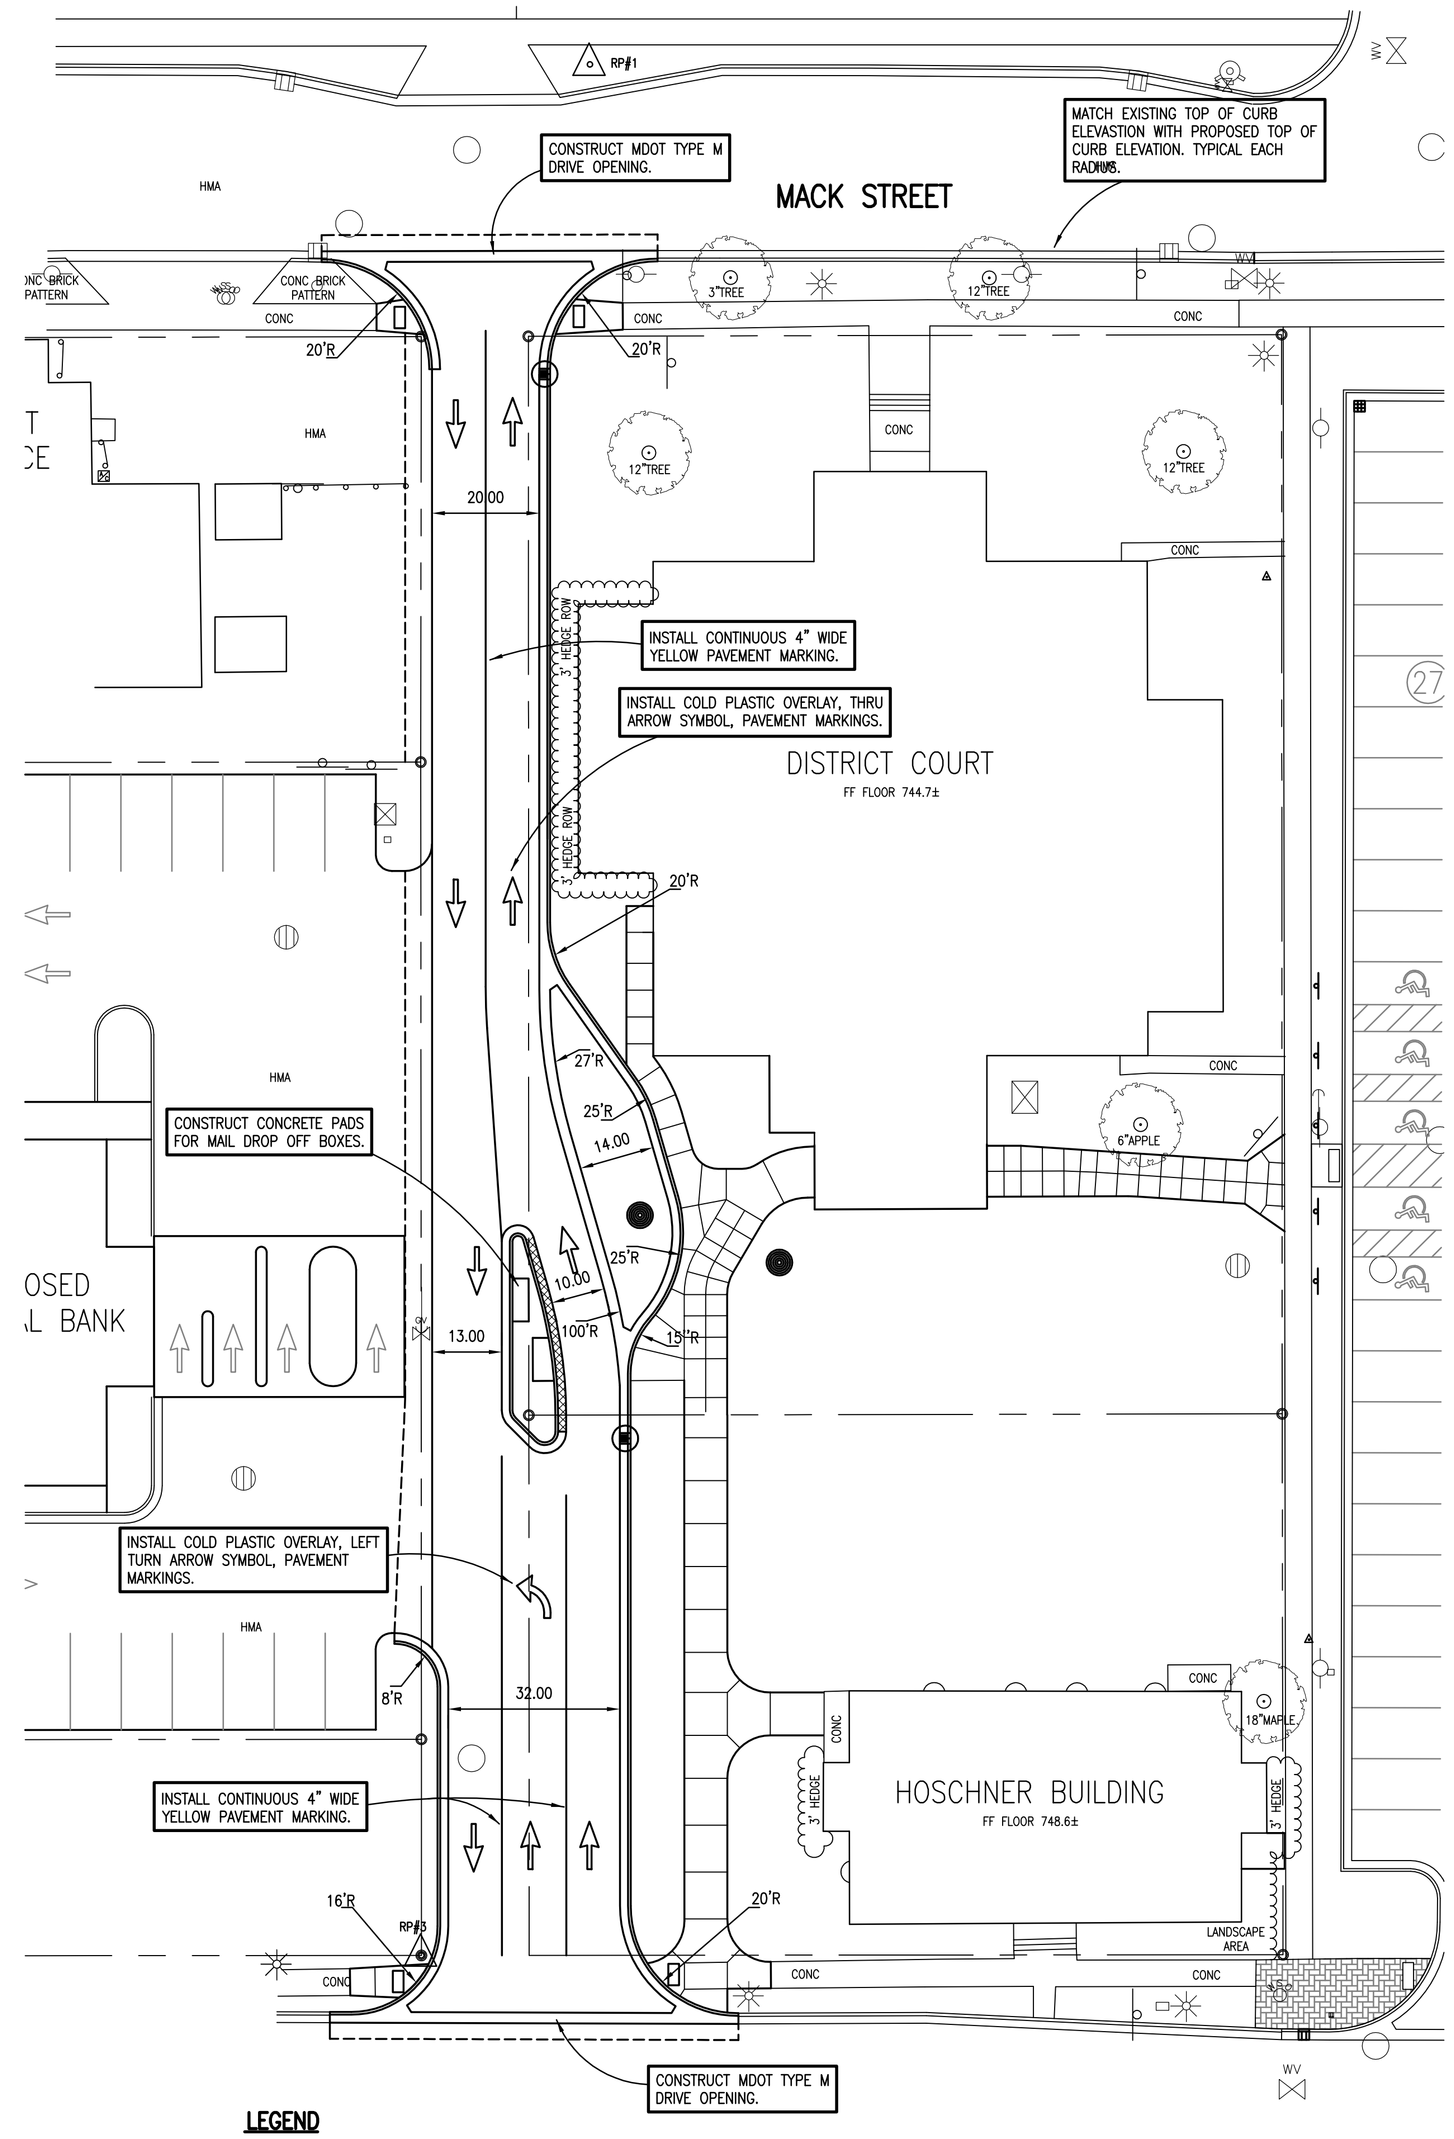

SCALE: 1" = 20'

LEGEND

- MDOT TYPE F4 CONCRETE CURB AND GUTTER
- MDOT TYPE F4 WASHOUT CONCRETE CURB AND GUTTER. TRANSITION TO STANDARD CURB AND GUTTER 10' EACH SIDE OF WASHOUT
- CONCRETE SIDEWALK. SIDEWALK SHALL BE 4" THICK UNLESS OTHERWISE NOTED.
- SIDEWALK RAMP ADA WITH DETECTABLE WARNING PLATES

SITE LAYOUT PLAN

NOTES:

1. EXISTING SIGNS TO BE REMOVED SHALL BE SALVAGED AND RESET BY THE CONTRACTOR AT LOCATIONS DESIGNATED BY THE ENGINEER. THE COST OF THIS WORK SHALL BE BORNE BY THE CONTRACTOR.
2. COORDINATE SHUTDOWN OF PARKING LOT LIGHTING WITH COUNTY BUILDING STAFF.
3. CONTRACTOR SHALL PROTECT PROPERTY MONUMENTS.
4. ALL PROPOSED CURB AND GUTTER WITHIN THE PARKING LOT SHALL BE DETAIL F4.

CAPITAL CONSULTANTS
Design Works, Inc.
www.cdiwa.com
1725 Hudson Street
Lansing, Michigan 48906
517.371.1200
123 West Main Street, Suite 200
Owosso, Michigan 48867
989.723.8131
648 Monroe Avenue NW, Suite 210
Grand Rapids, Michigan 49503
616.454.9444

BRADY/CORUNNA AVE. ALLEY ENHANCEMENTS

CITY OF CORUNNA, MICHIGAN

PROPOSED SITE LAYOUT PLAN

DATE

COPYRIGHT ©2005
THIS DOCUMENT AND DESIGN ARE THE PROPERTY OF CCDIWA, INC. MODIFICATIONS AND/OR TRANSFERS OF WORK ARE PERMITTED UNLESS GRANTED BY CCDIWA.

SCALE: 1" = 20'

PROJ. #.: 05-320

DATE: MARCH 2007

SHEET

5 OF 6

PRELIMINARY

DESIGNED BY: WJB
CHECKED BY: DAF
APPROVED DRAWING PLAN: WJB
DWG'S MOD BY: WJB

Apr/26/2007 - 2:54pm, gary.lesowa
S:\2005\05320\DESIGN\Final Design\Drawings\Corunna Alley-dt.dwg - Layout Alley