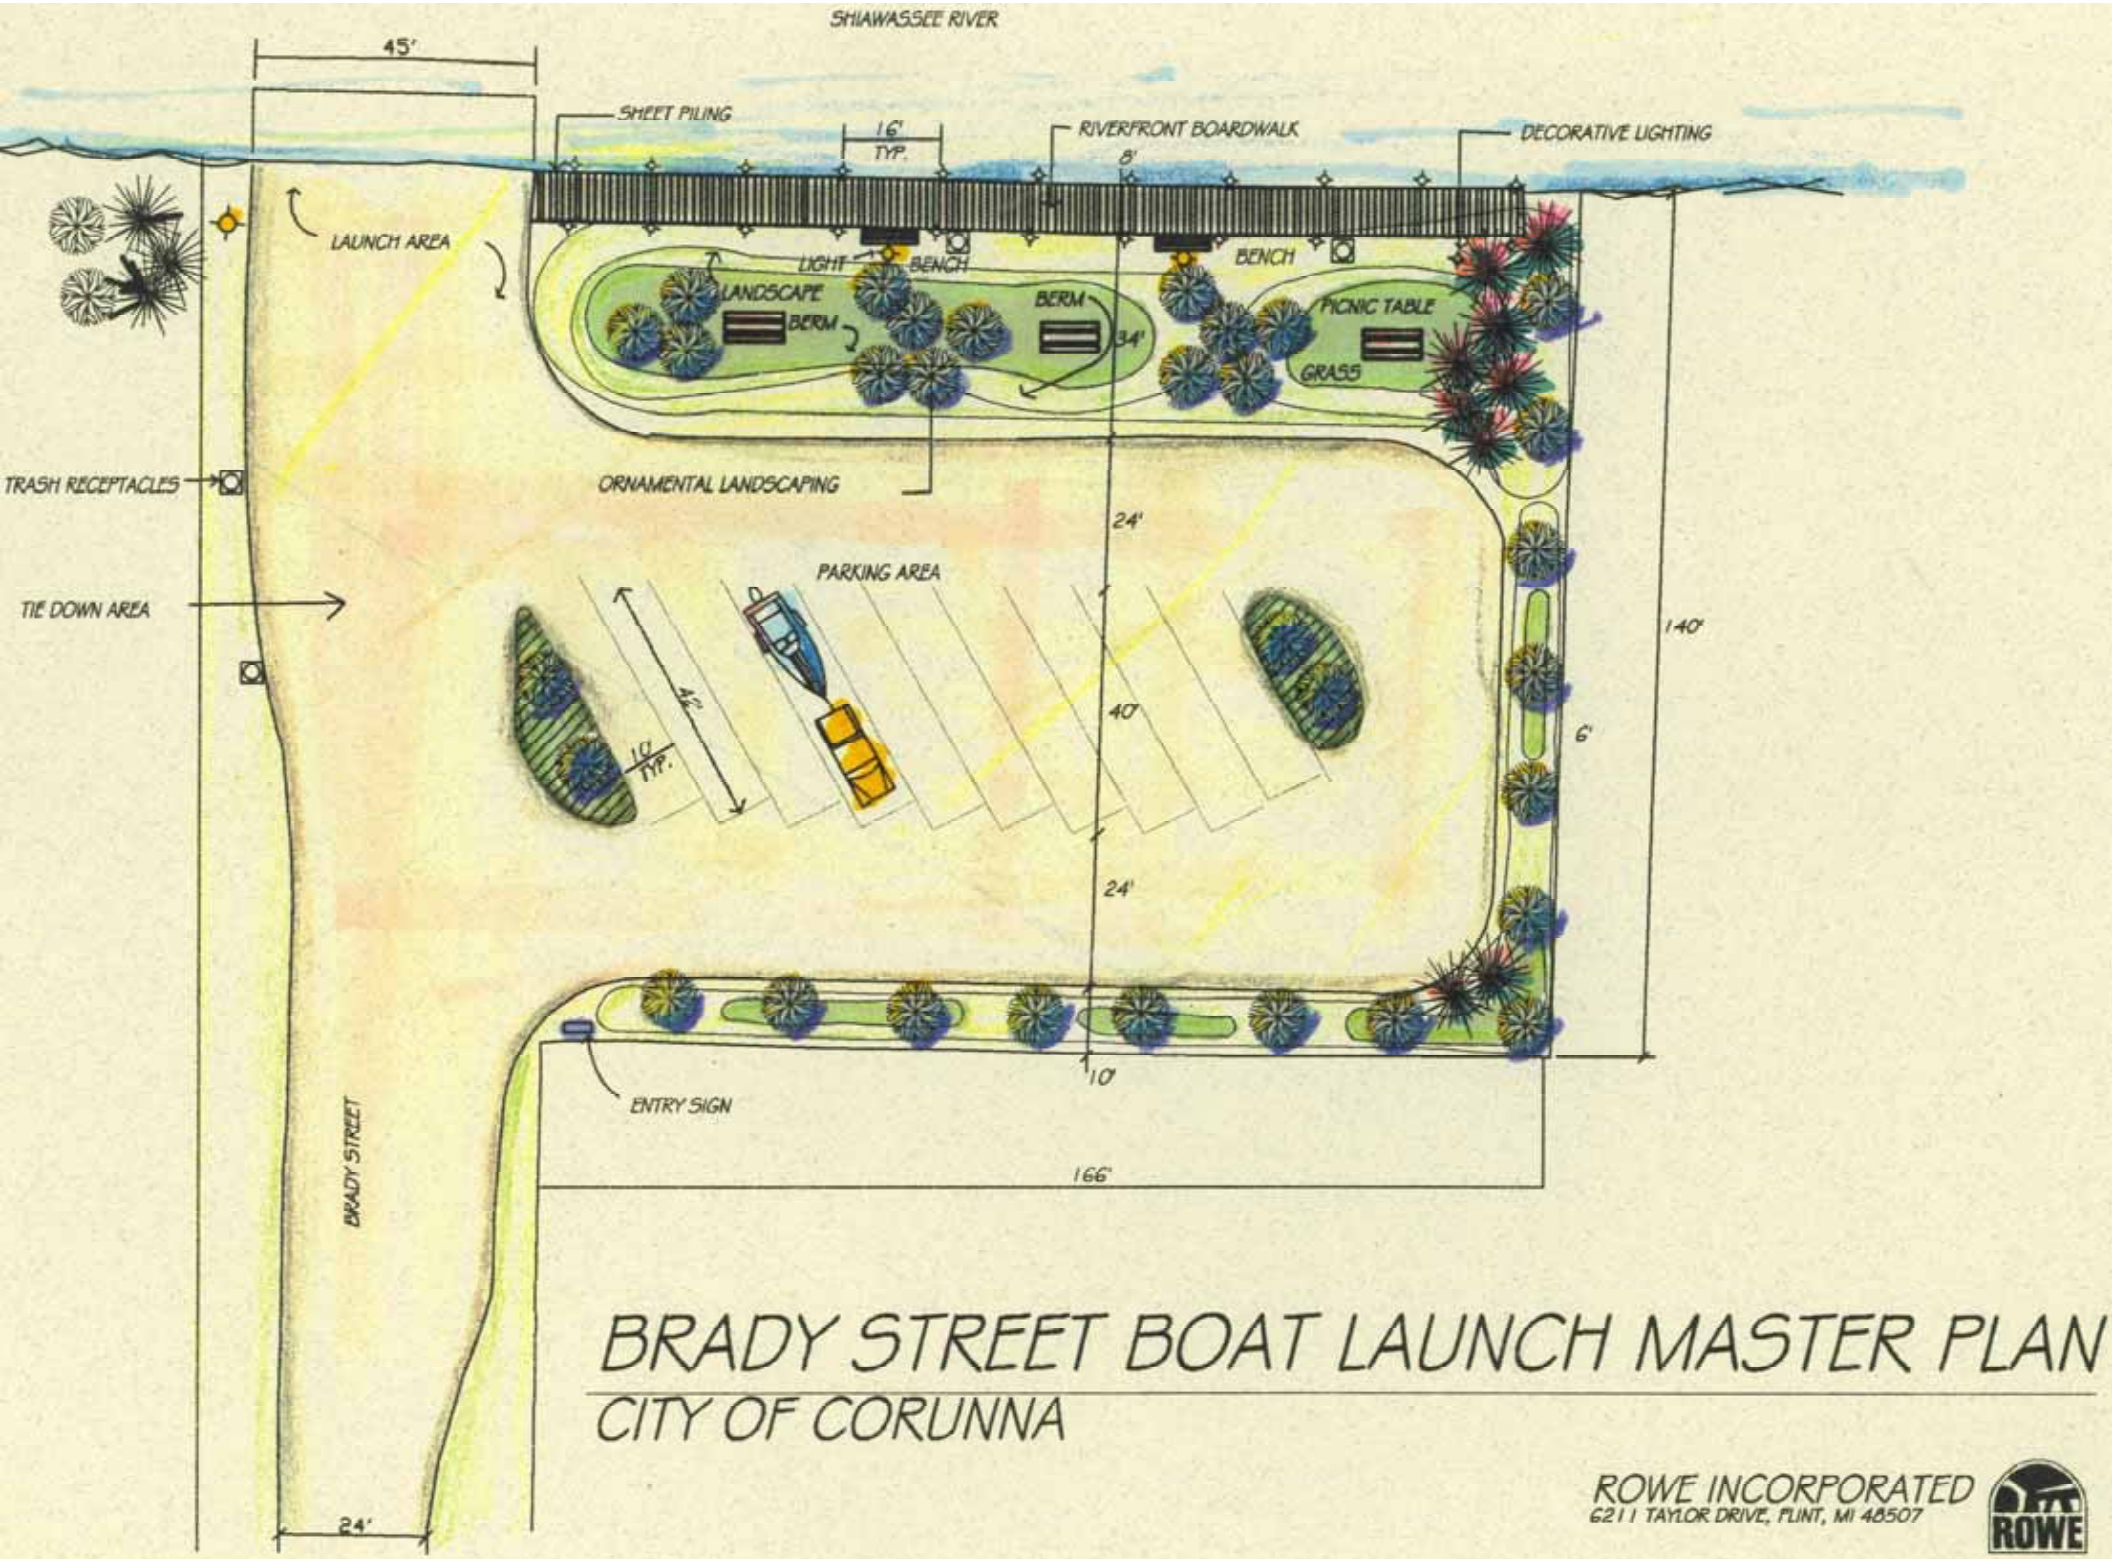

BRADY STREET BOAT LAUNCH MASTER PLAN

CITY OF CORUNNA

ROWE INCORPORATED
6211 TAYLOR DRIVE, FLINT, MI 48507